SCHEDULE "A"

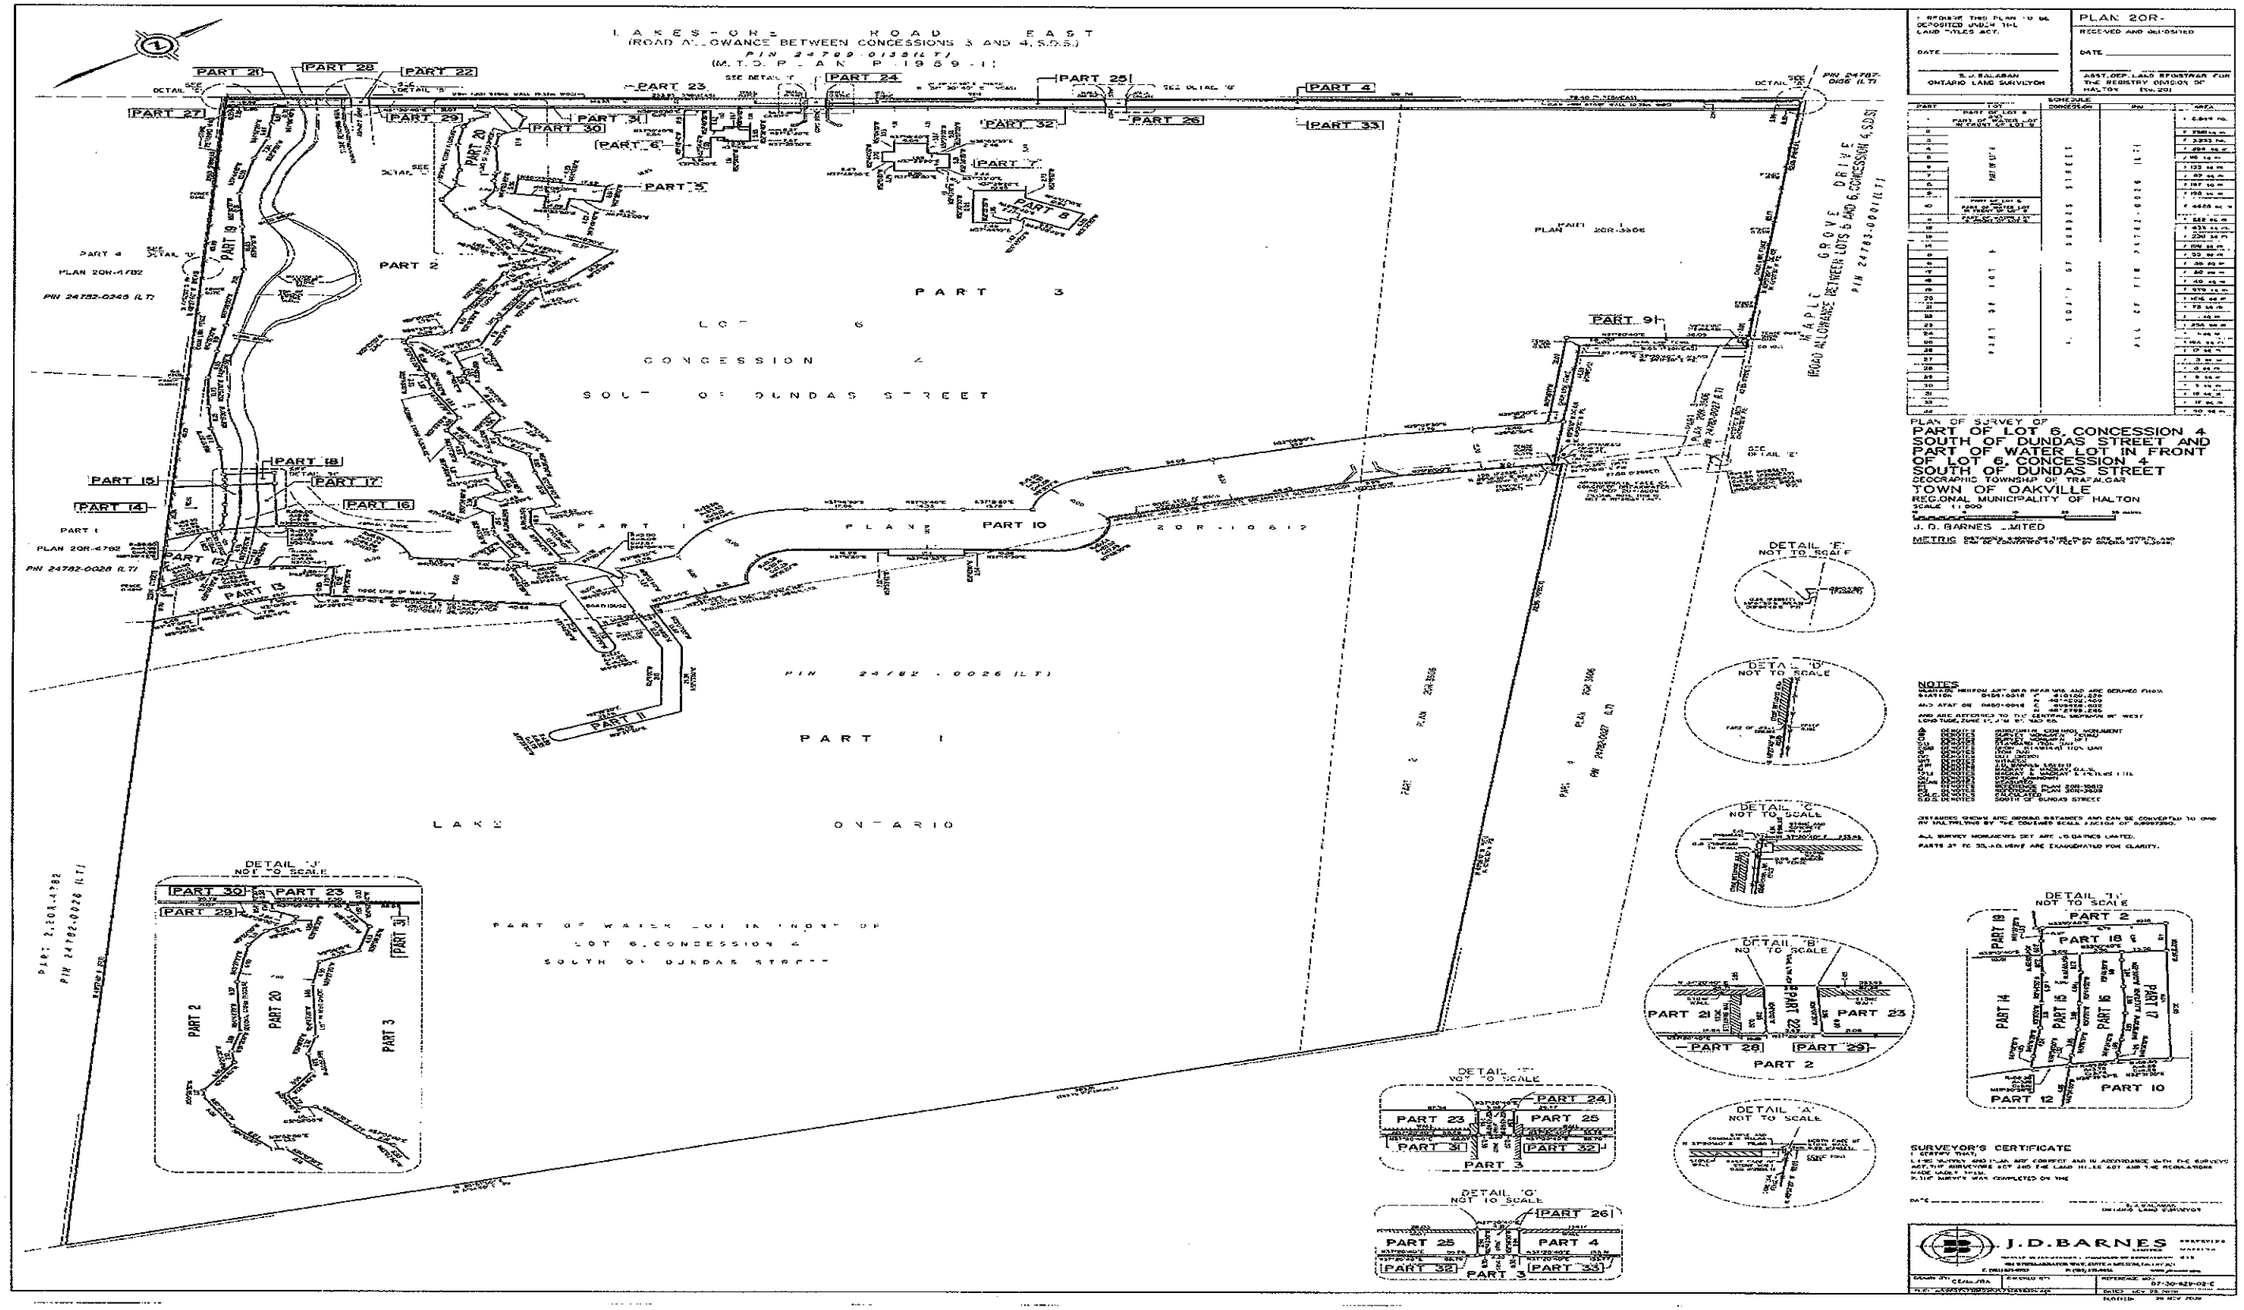
PLAN 20R-
PART OF LOT 6, CONCESSION 4
SOUTH OF DUNDAS STREET AND
PART OF WATER LOT IN FRONT
OF LOT 6, CONCESSION 4
SOUTH OF DUNDAS STREET
GEOGRAPHIC TOWNSHIP OF TRAFALGAR
TOWN OF OAKVILLE
REGIONAL MUNICIPALITY OF HALTON
J. D. BARNES LIMITED
NOTES
SURVEYOR'S CERTIFICATE
LAKESHORE ROAD EAST
LAKE ONTARIO
PART 3
PART 1
PART 2
PART 10
PART 91
DETAIL 'J' NOT TO SCALE
DETAIL 'I' NOT TO SCALE
DETAIL 'G' NOT TO SCALE
DETAIL 'B' NOT TO SCALE
DETAIL 'A' NOT TO SCALE
DETAIL 'E' NOT TO SCALE
DETAIL 'D' NOT TO SCALE
DETAIL 'C' NOT TO SCALE
DETAIL 'F' NOT TO SCALE
J.D. BARNES